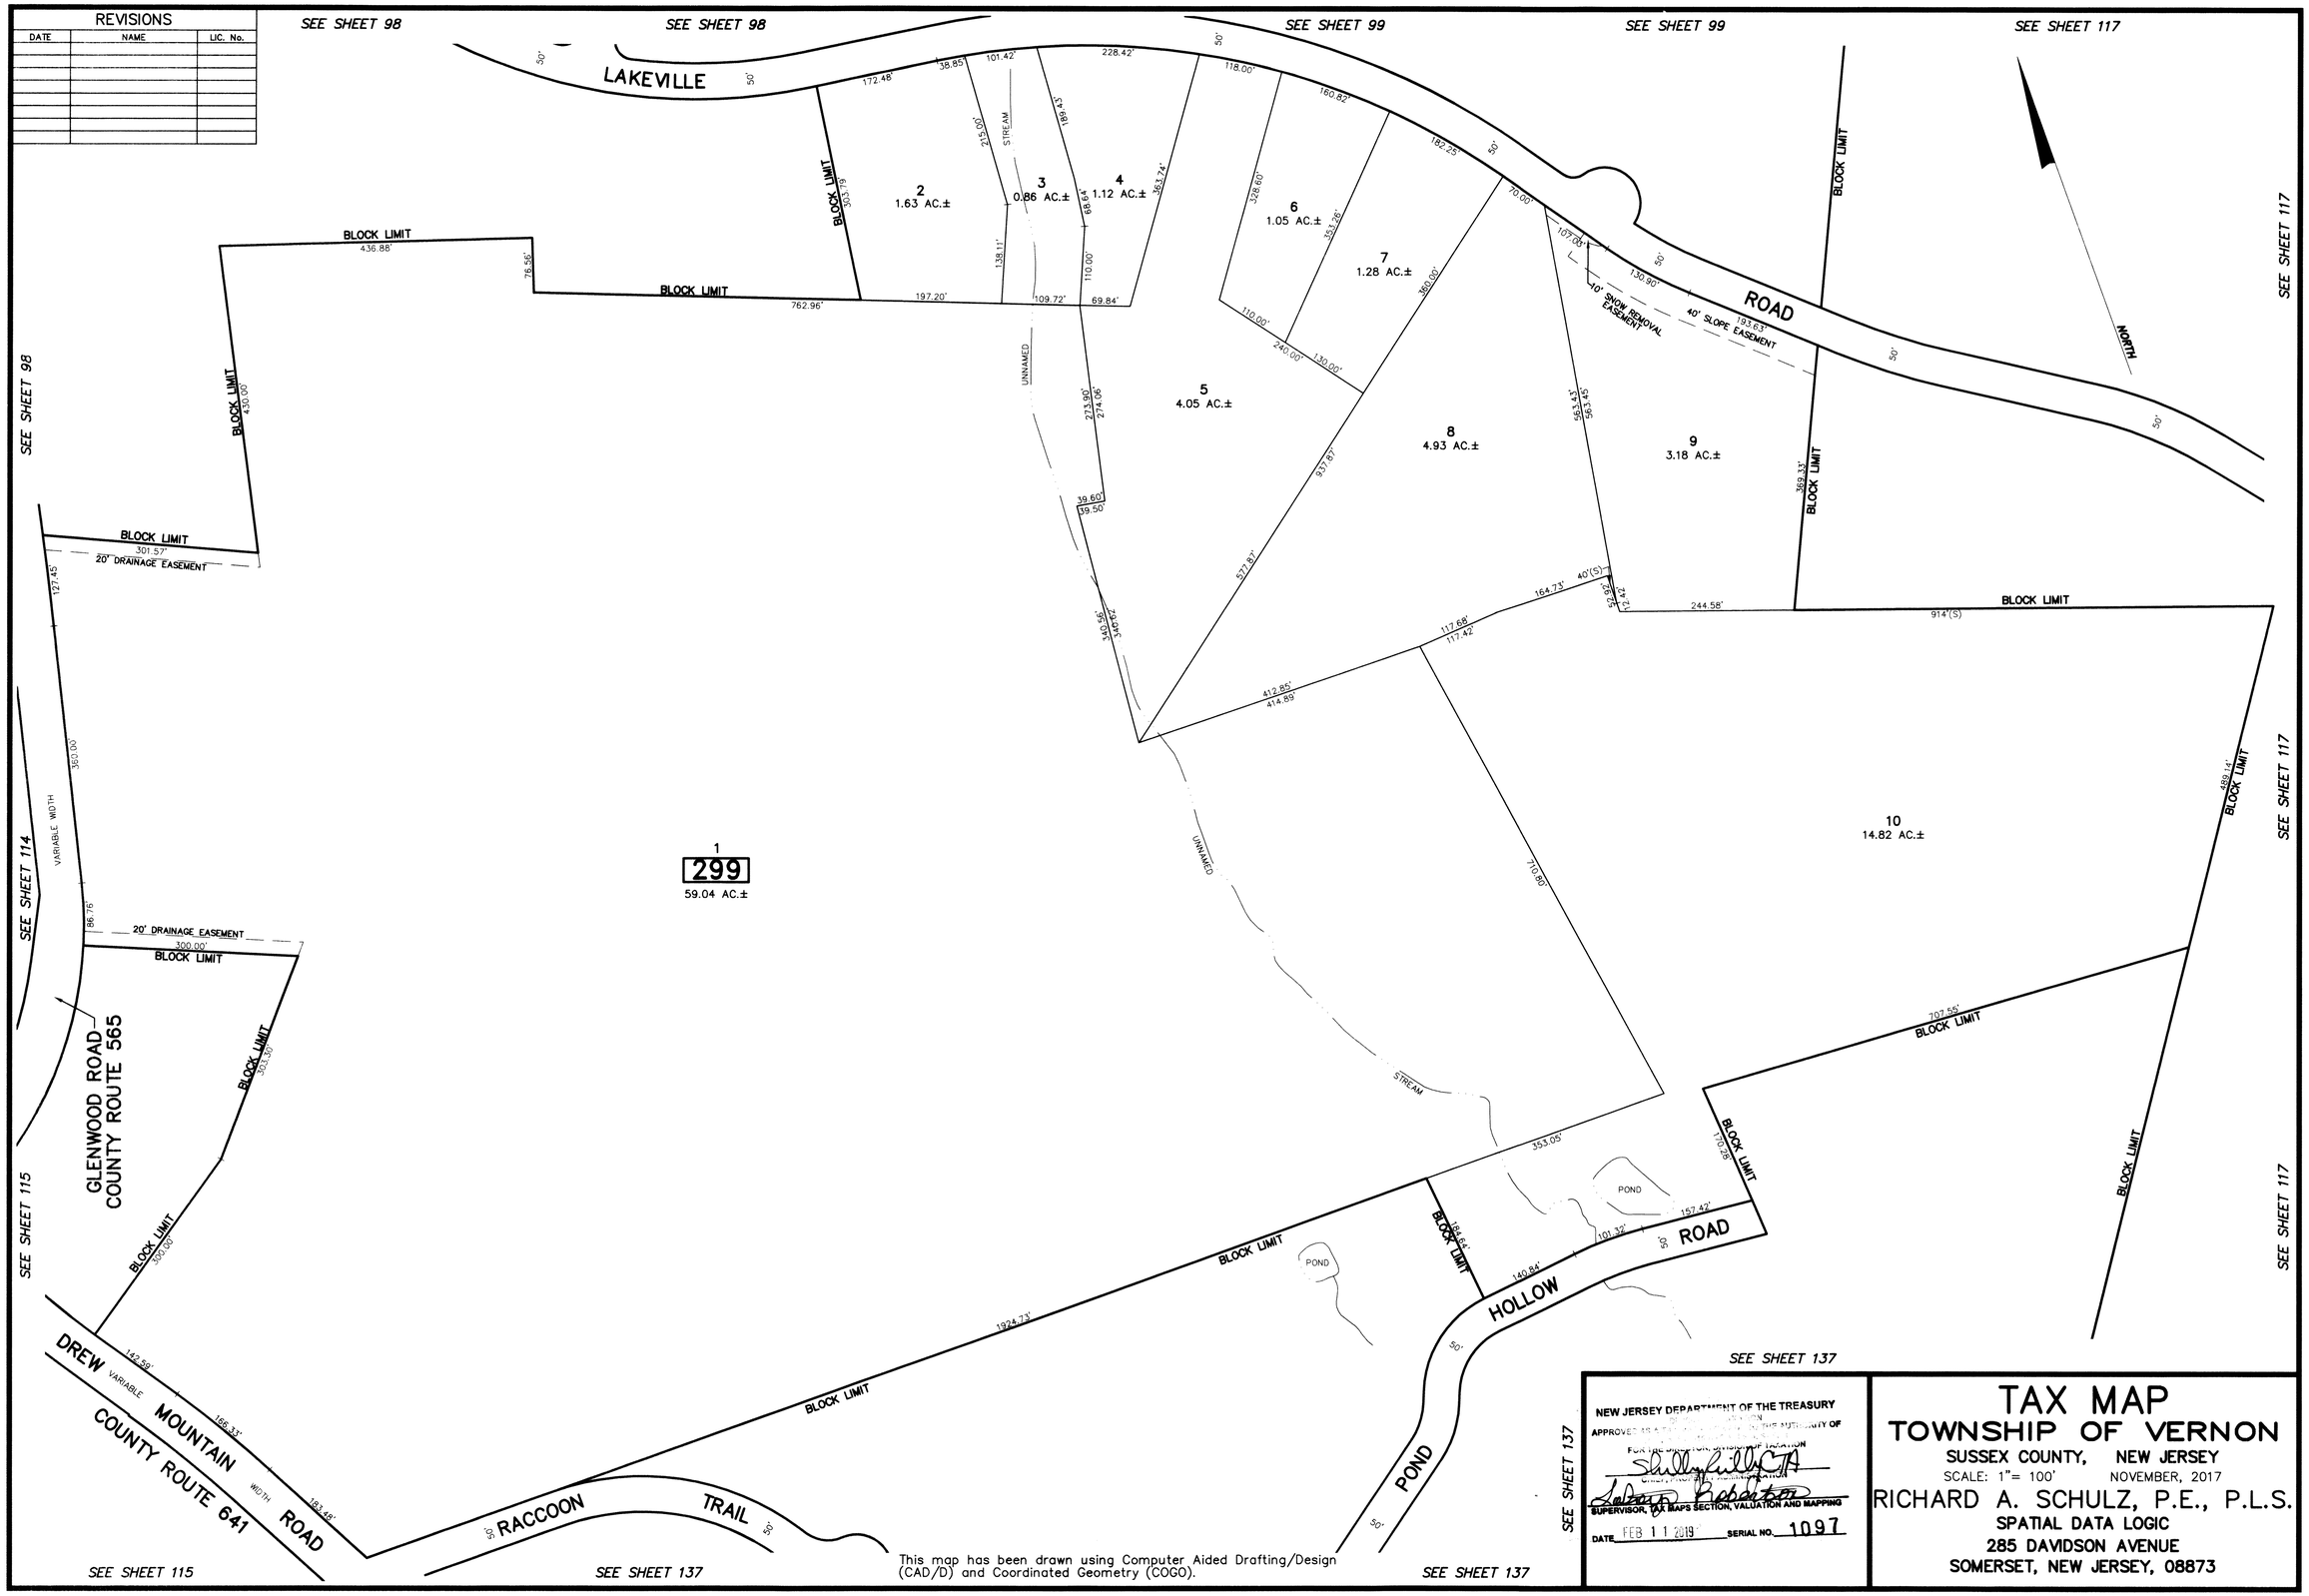
REVISIONS
DATE
NAME
LIC. No.
SEE SHEET 98
SEE SHEET 99
SEE SHEET 117
SEE SHEET 114
SEE SHEET 115
SEE SHEET 137
LAKEVILLE
ROAD
NORTH
BLOCK LIMIT
20' DRAINAGE EASEMENT
10' SNOW REMOVAL EASEMENT
40' SLOPE EASEMENT
STREAM
UNNAMED
VARIABLE WIDTH
GLENWOOD ROAD
COUNTY ROUTE 565
DREW MOUNTAIN ROAD
COUNTY ROUTE 641
RACCOON TRAIL
HOLLOW ROAD
POND
1
299
59.04 AC.±
2
1.63 AC.±
3
0.86 AC.±
4
1.12 AC.±
5
4.05 AC.±
6
1.05 AC.±
7
1.28 AC.±
8
4.93 AC.±
9
3.18 AC.±
10
14.82 AC.±
This map has been drawn using Computer Aided Drafting/Design (CAD/D) and Coordinated Geometry (COGO).
NEW JERSEY DEPARTMENT OF THE TREASURY
APPROVED AS A TRUE COPY BY THE AUTHORITY OF
FOR THE DIRECTOR, DIVISION OF TAXATION
CHIEF, PROPERTY ADMINISTRATION
SUPERVISOR, TAX MAPS SECTION, VALUATION AND MAPPING
DATE FEB 11 2019 SERIAL NO. 1097
TAX MAP
TOWNSHIP OF VERNON
SUSSEX COUNTY, NEW JERSEY
SCALE: 1"= 100' NOVEMBER, 2017
RICHARD A. SCHULZ, P.E., P.L.S.
SPATIAL DATA LOGIC
285 DAVIDSON AVENUE
SOMERSET, NEW JERSEY, 08873