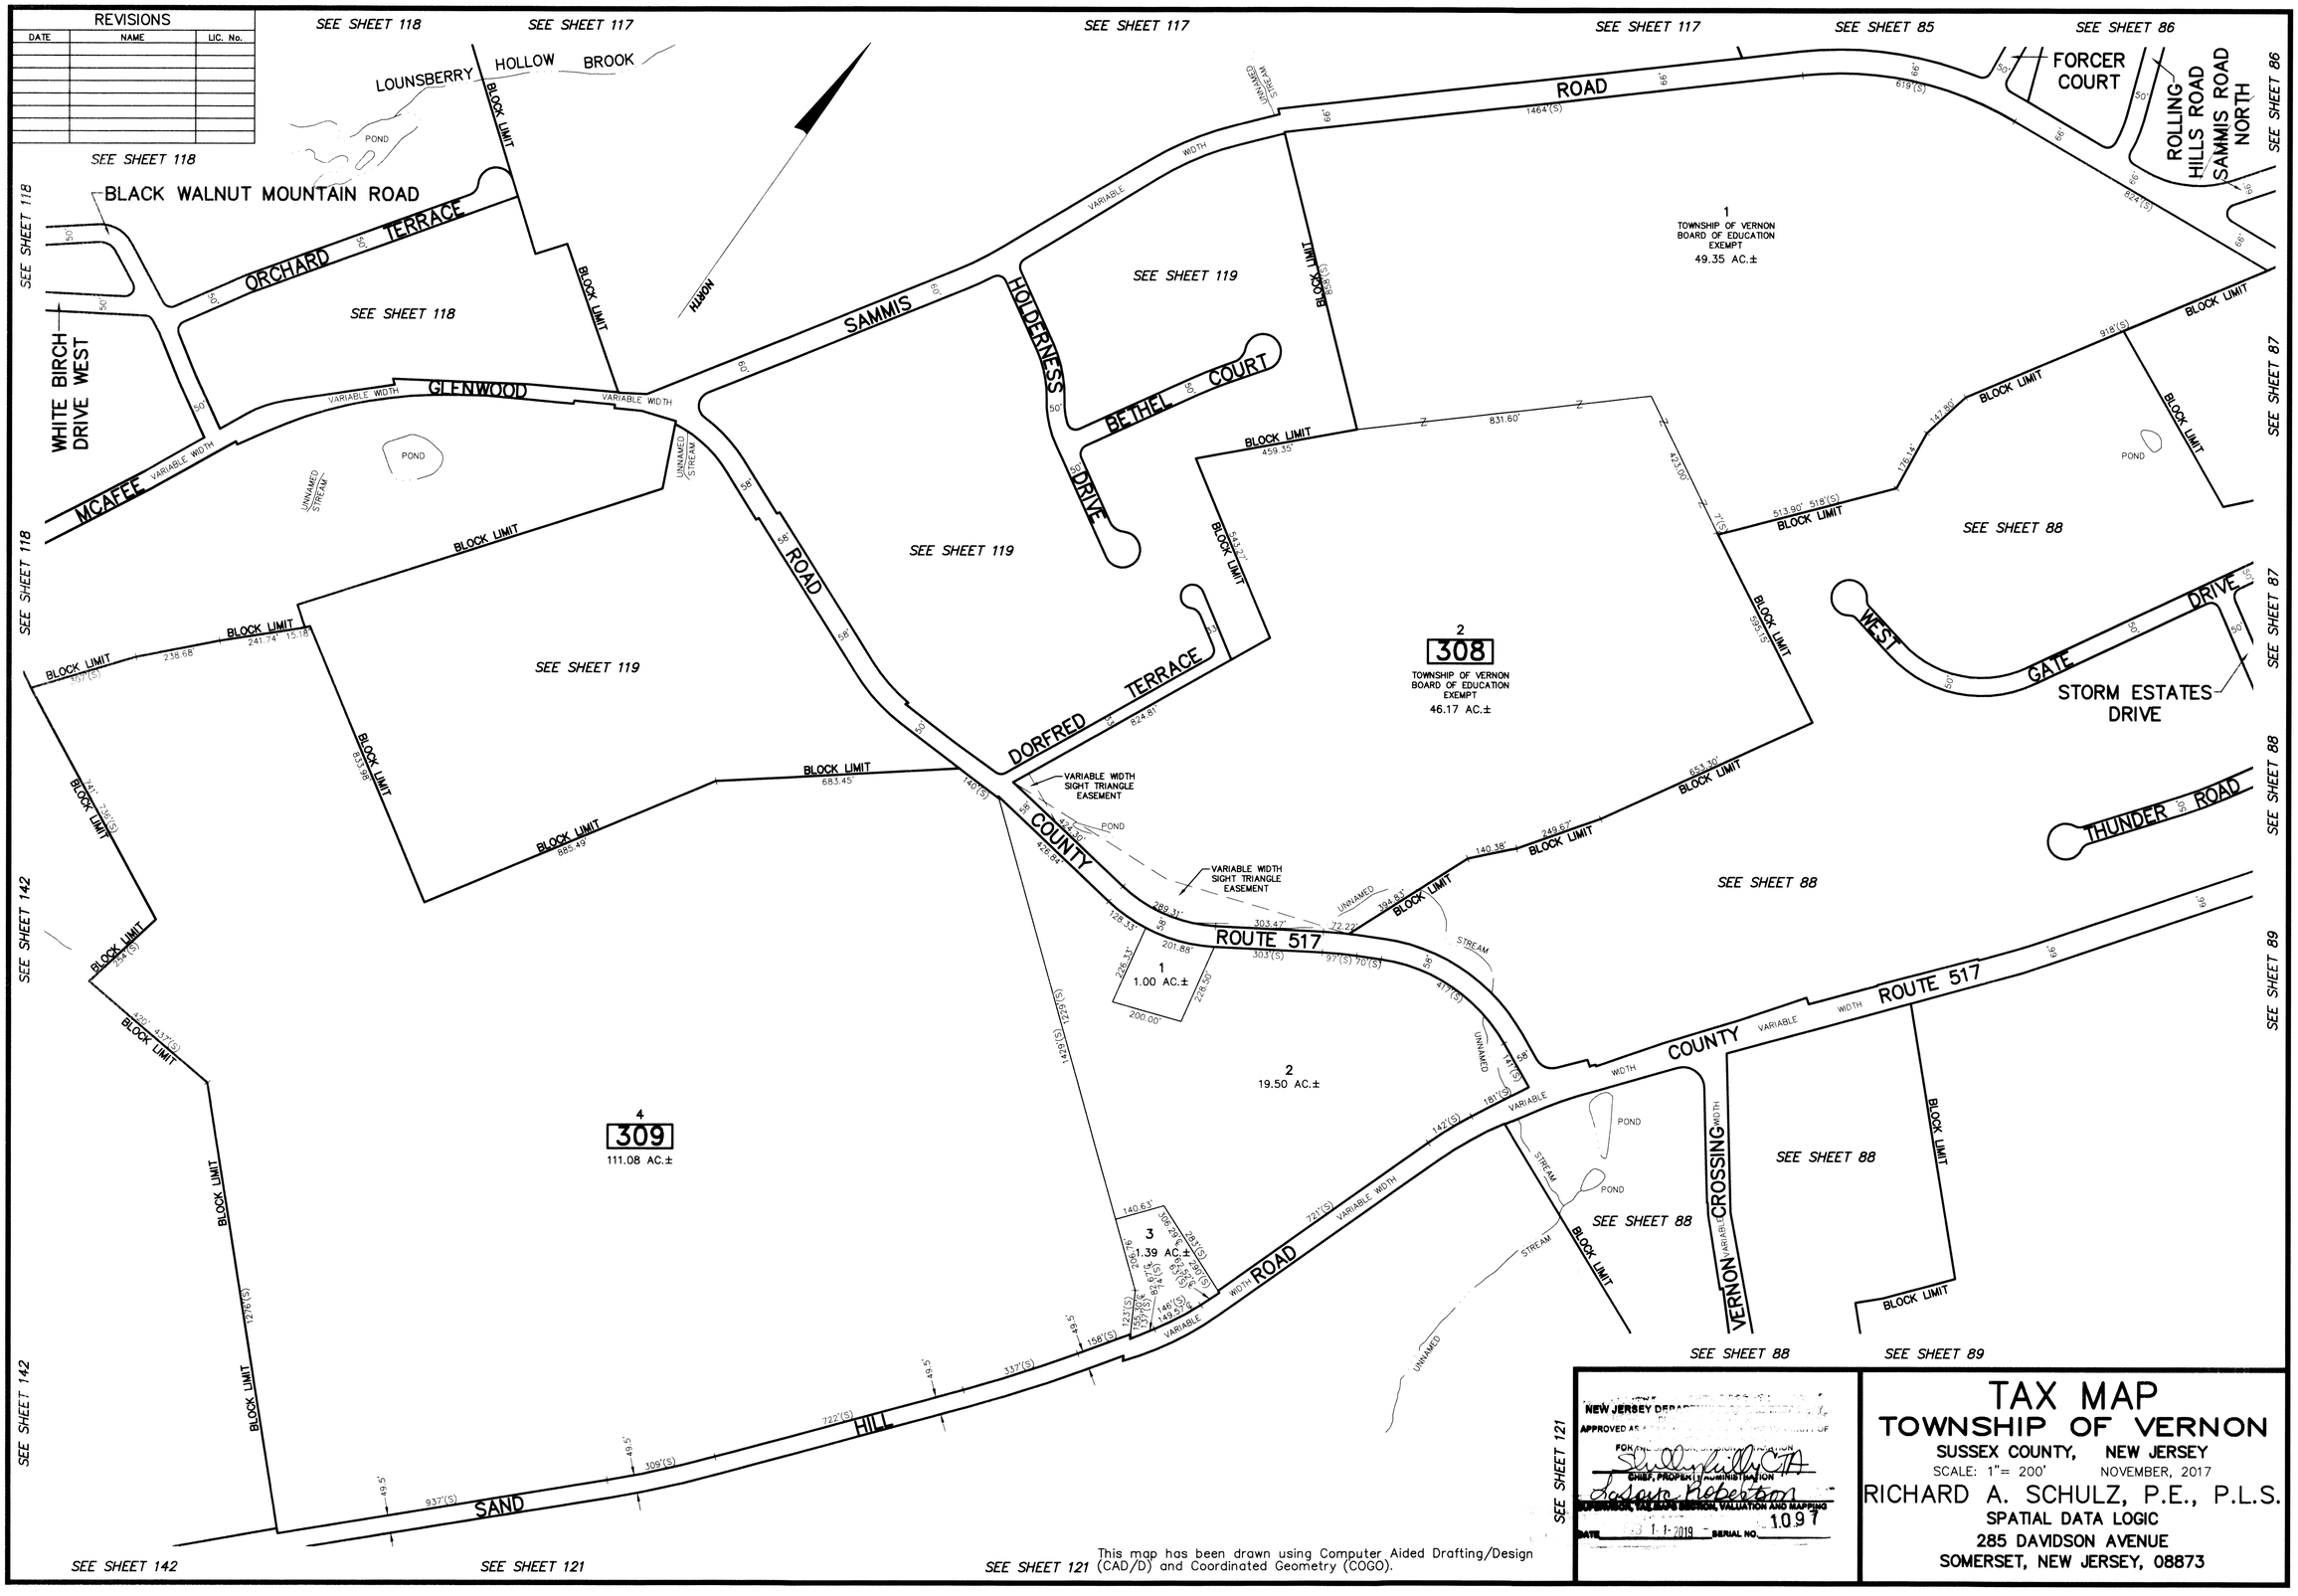
REVISIONS
DATE
NAME
LIC. No.
SEE SHEET 118
SEE SHEET 117
SEE SHEET 85
SEE SHEET 86
SEE SHEET 87
SEE SHEET 88
SEE SHEET 89
SEE SHEET 121
SEE SHEET 142
LOUNSBERRY HOLLOW BROOK
BLACK WALNUT MOUNTAIN ROAD
ORCHARD TERRACE
WHITE BIRCH DRIVE WEST
MCAFEE
GLENWOOD
SAMMIS ROAD
HOLDERNESS DRIVE
BETHEL COURT
DORFRED TERRACE
COUNTY ROUTE 517
SAND HILL ROAD
VERNON CROSSING
FORCER COURT
ROLLING HILLS ROAD
SAMMIS ROAD NORTH
WEST GATE DRIVE
STORM ESTATES DRIVE
THUNDER ROAD
POND
BLOCK LIMIT
VARIABLE WIDTH
UNNAMED STREAM
NORTH
1
TOWNSHIP OF VERNON BOARD OF EDUCATION EXEMPT
49.35 AC.±
2
308
TOWNSHIP OF VERNON BOARD OF EDUCATION EXEMPT
46.17 AC.±
1
1.00 AC.±
2
19.50 AC.±
3
1.39 AC.±
4
309
111.08 AC.±
VARIABLE WIDTH SIGHT TRIANGLE EASEMENT
This map has been drawn using Computer Aided Drafting/Design (CAD/D) and Coordinated Geometry (COGO).
NEW JERSEY DEPARTMENT OF ...
APPROVED AS ... OF
FOR ...
CHIEF, PROPERTY ADMINISTRATION
SUPERVISOR, TAX MAPS SECTION, VALUATION AND MAPPING
DATE 1-1-2019 SERIAL NO. 1097
TAX MAP
TOWNSHIP OF VERNON
SUSSEX COUNTY, NEW JERSEY
SCALE: 1"= 200' NOVEMBER, 2017
RICHARD A. SCHULZ, P.E., P.L.S.
SPATIAL DATA LOGIC
285 DAVIDSON AVENUE
SOMERSET, NEW JERSEY, 08873