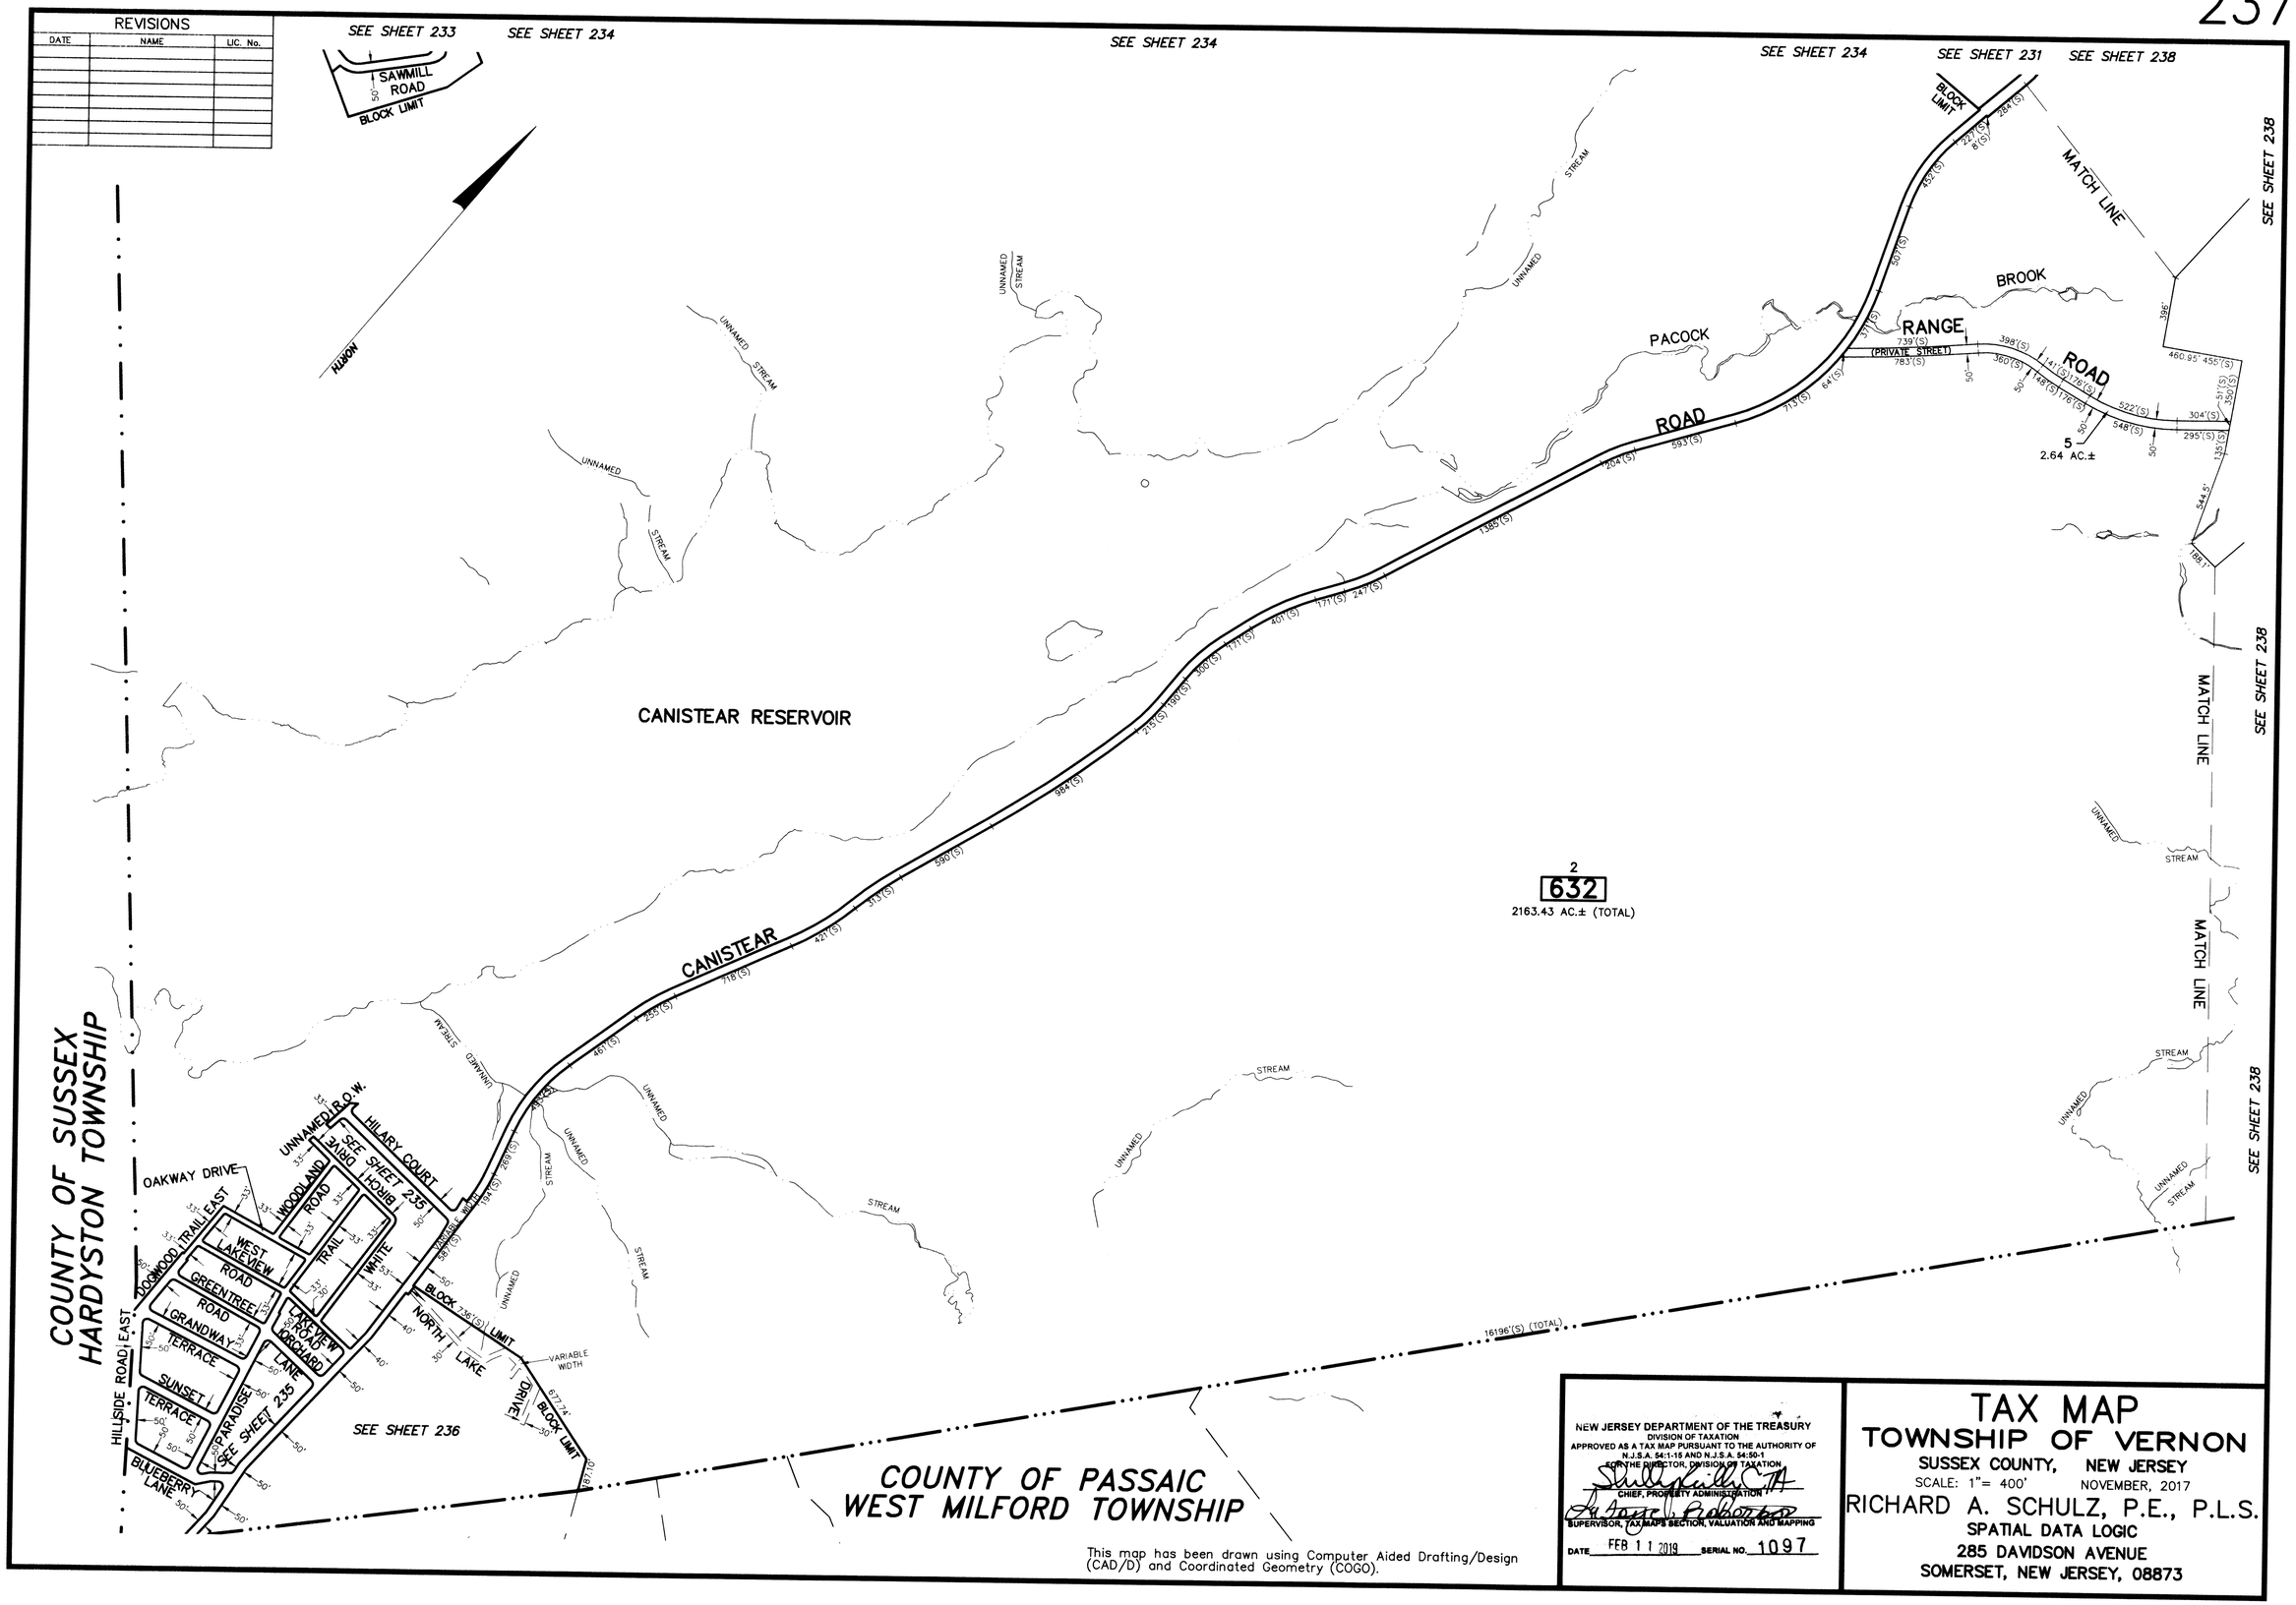
REVISIONS
DATE
NAME
LIC. No.
SEE SHEET 233
SEE SHEET 234
SEE SHEET 234
SEE SHEET 234
SEE SHEET 231
SEE SHEET 238
SEE SHEET 238
SEE SHEET 238
SEE SHEET 238
SEE SHEET 236
SAWMILL ROAD
BLOCK LIMIT
NORTH
CANISTEAR RESERVOIR
CANISTEAR ROAD
PACOCK RANGE ROAD
BROOK
MATCH LINE
MATCH LINE
MATCH LINE
(PRIVATE STREET)
5
2.64 AC.±
2
632
2163.43 AC.± (TOTAL)
16196'(S) (TOTAL)
COUNTY OF SUSSEX
HARDYSTON TOWNSHIP
COUNTY OF PASSAIC
WEST MILFORD TOWNSHIP
OAKWAY DRIVE
HILLSIDE ROAD EAST
DOGWOOD TRAIL EAST
WOODLAND ROAD
HILARY COURT
WHITE TRAIL
WEST LAKEVIEW ROAD
GREENTREE ROAD
GRANDWAY TERRACE
SUNSET TERRACE
LAKEVIEW ROAD
ORCHARD LANE
PARADISE
BLUEBERRY LANE
NORTH LAKE DRIVE
BLOCK LIMIT
VARIABLE WIDTH
UNNAMED R.O.W.
SEE SHEET 235
SEE SHEET 235
This map has been drawn using Computer Aided Drafting/Design (CAD/D) and Coordinated Geometry (COGO).
NEW JERSEY DEPARTMENT OF THE TREASURY
DIVISION OF TAXATION
APPROVED AS A TAX MAP PURSUANT TO THE AUTHORITY OF N.J.S.A. 54:1-15 AND N.J.S.A. 54:50-1
FOR THE DIRECTOR, DIVISION OF TAXATION
CHIEF, PROPERTY ADMINISTRATION
SUPERVISOR, TAX MAPS SECTION, VALUATION AND MAPPING
DATE FEB 11 2019 SERIAL NO. 1097
TAX MAP
TOWNSHIP OF VERNON
SUSSEX COUNTY, NEW JERSEY
SCALE: 1"= 400'
NOVEMBER, 2017
RICHARD A. SCHULZ, P.E., P.L.S.
SPATIAL DATA LOGIC
285 DAVIDSON AVENUE
SOMERSET, NEW JERSEY, 08873